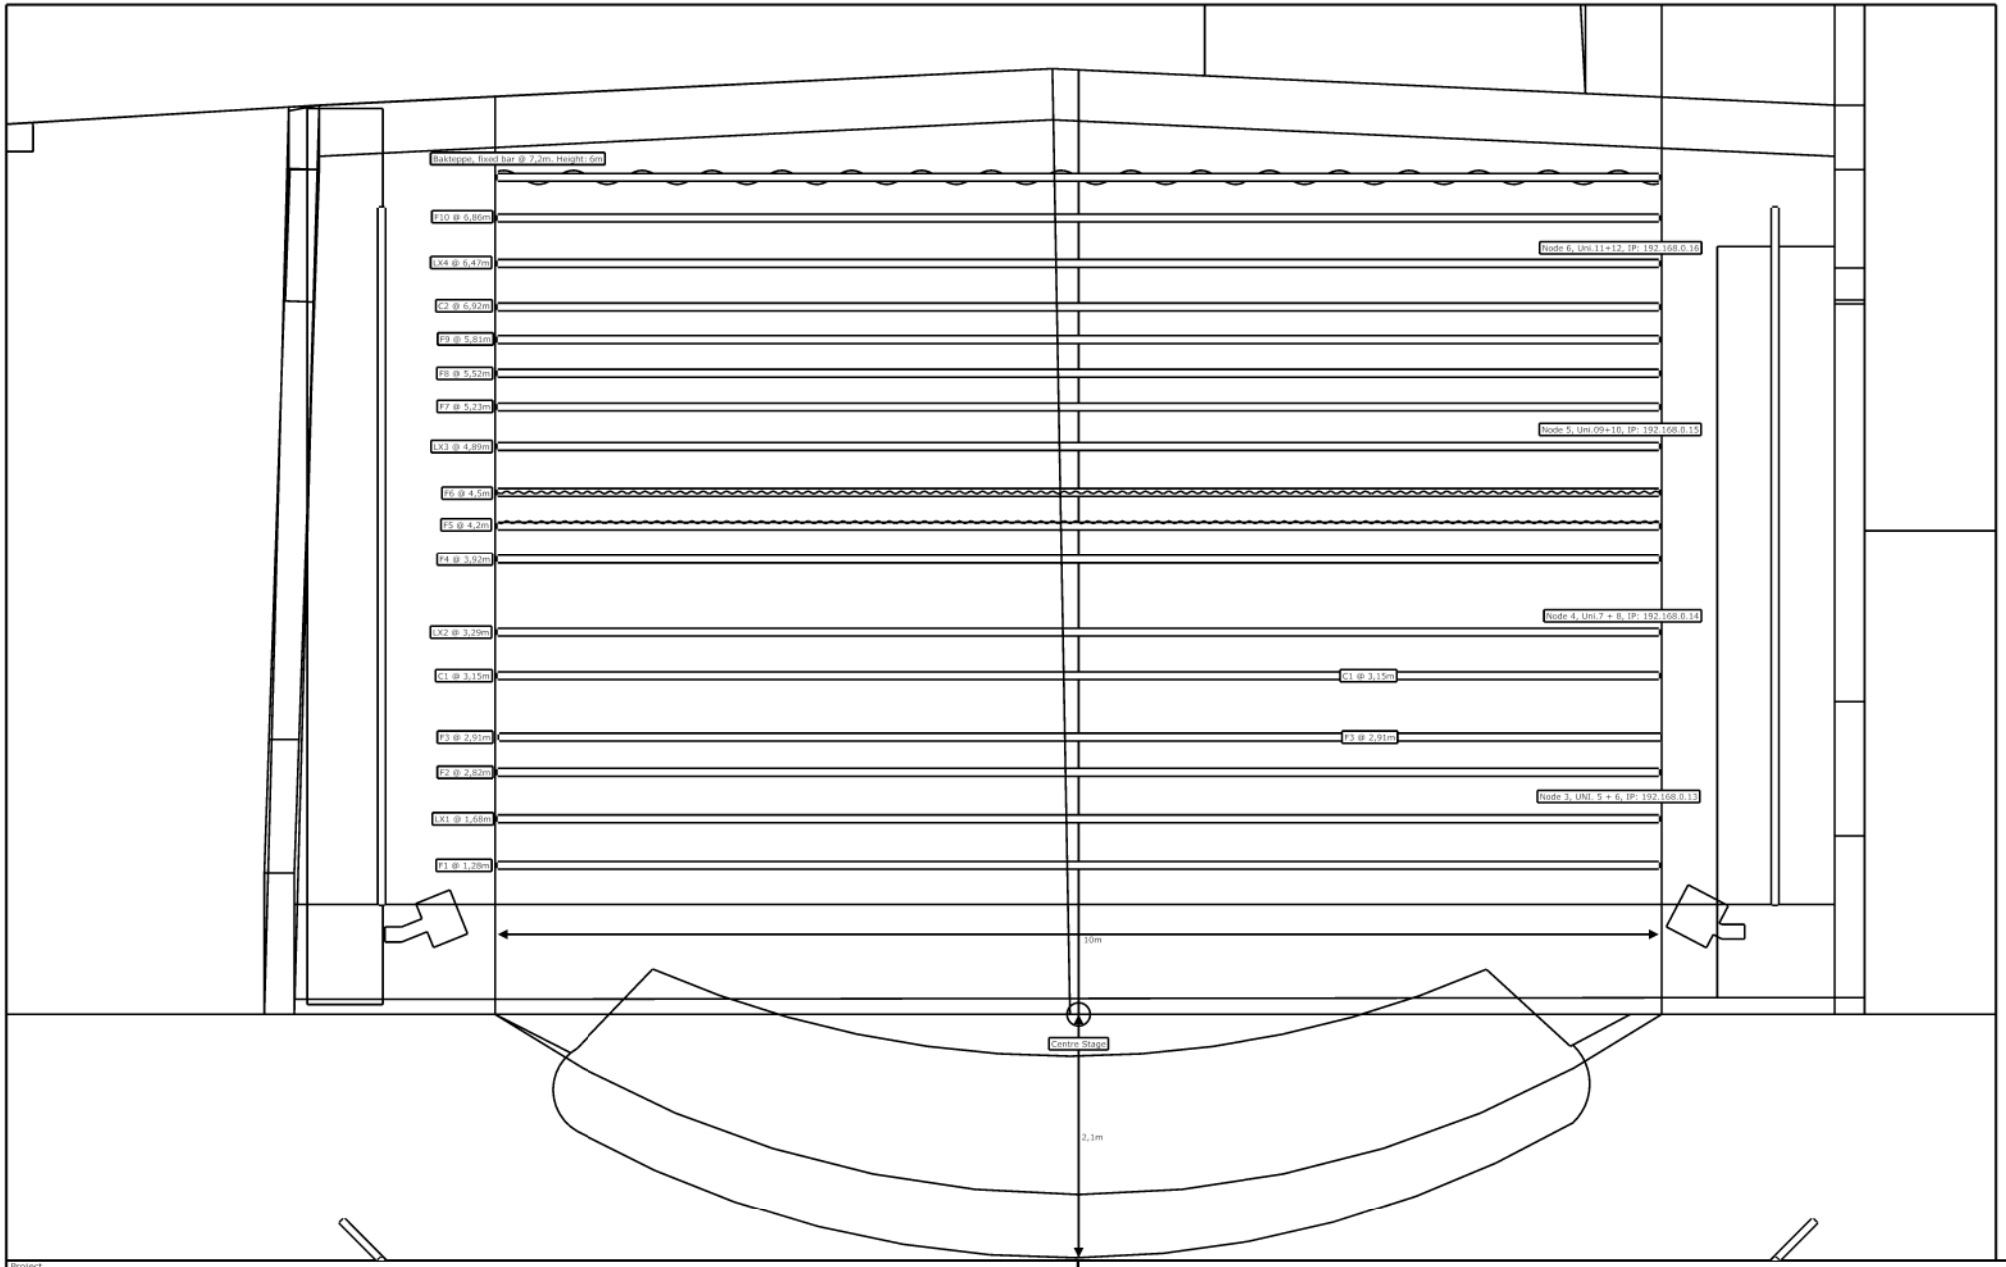

Project Overview			
Project location Parkteatret, Moss	Project date 02.03.2020		
Client			
Drawing author Magnus Boyle	Drawing version	File name Park Standard.c2p	Document name